All base building's dimensions to be verified on site

LEGEND

- Existing wall/ column
- New partition wall
- New partition wall - acoustic separation

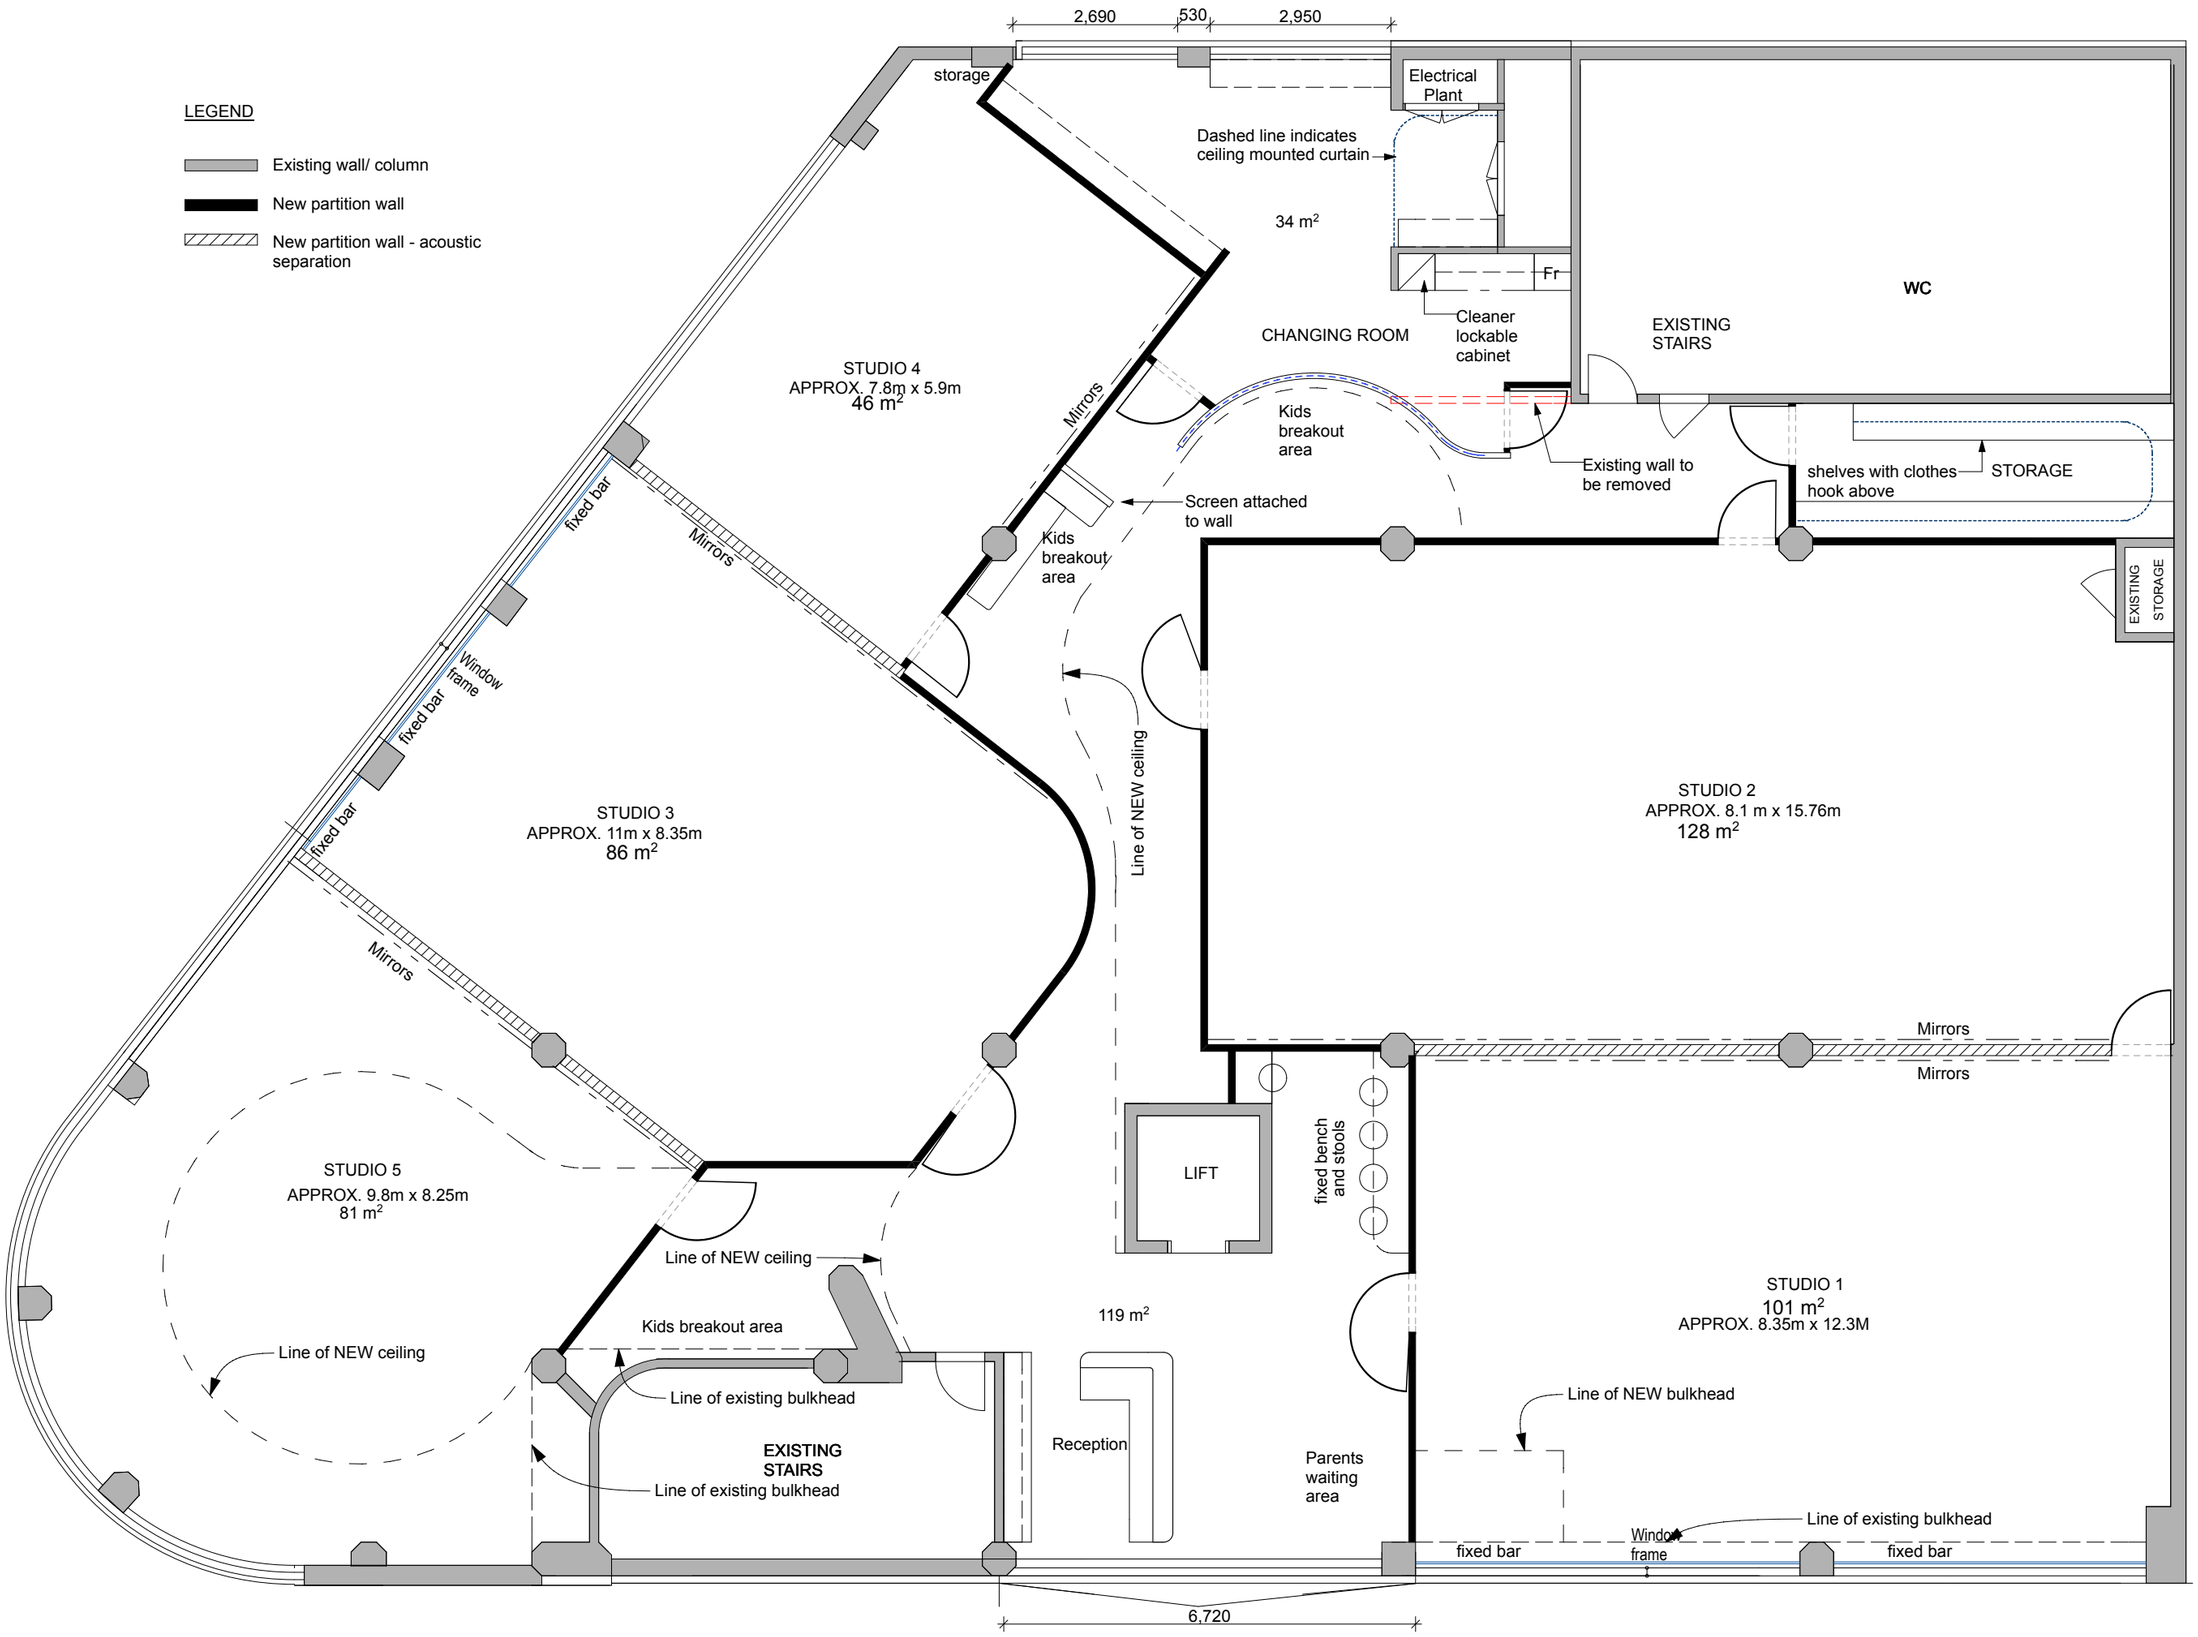

PROJECT:
DANCE 102 - Studio fit-out

CLIENT: Josie Forster

ADDRESS: level 2
575 Pacific Hwy
St. Leonards NSW

This drawing and design is subject to copyright and may not be reproduced without prior written conscent.
Detail drawings are to be taken in preference to more general drawings. All dimensions to be verified on site prior to commencement of any work. All discrepancies shall be reported to the designer immediately.

Preliminary

Rev:	Description:	Date
A	Preliminary	20.03.2015
B	Preliminary	23.03.2015
C	for Client approval	30.03.2015

HILIT EINAV
DesignYourSpace
hilit@designyourspace.com.au
+61 (0)419 004 206

Project No: 121

Drawing title:
Proposed Floor Plan

Scale:
AS SHOWN @A3

Drawing No: 121_001

Revision: C