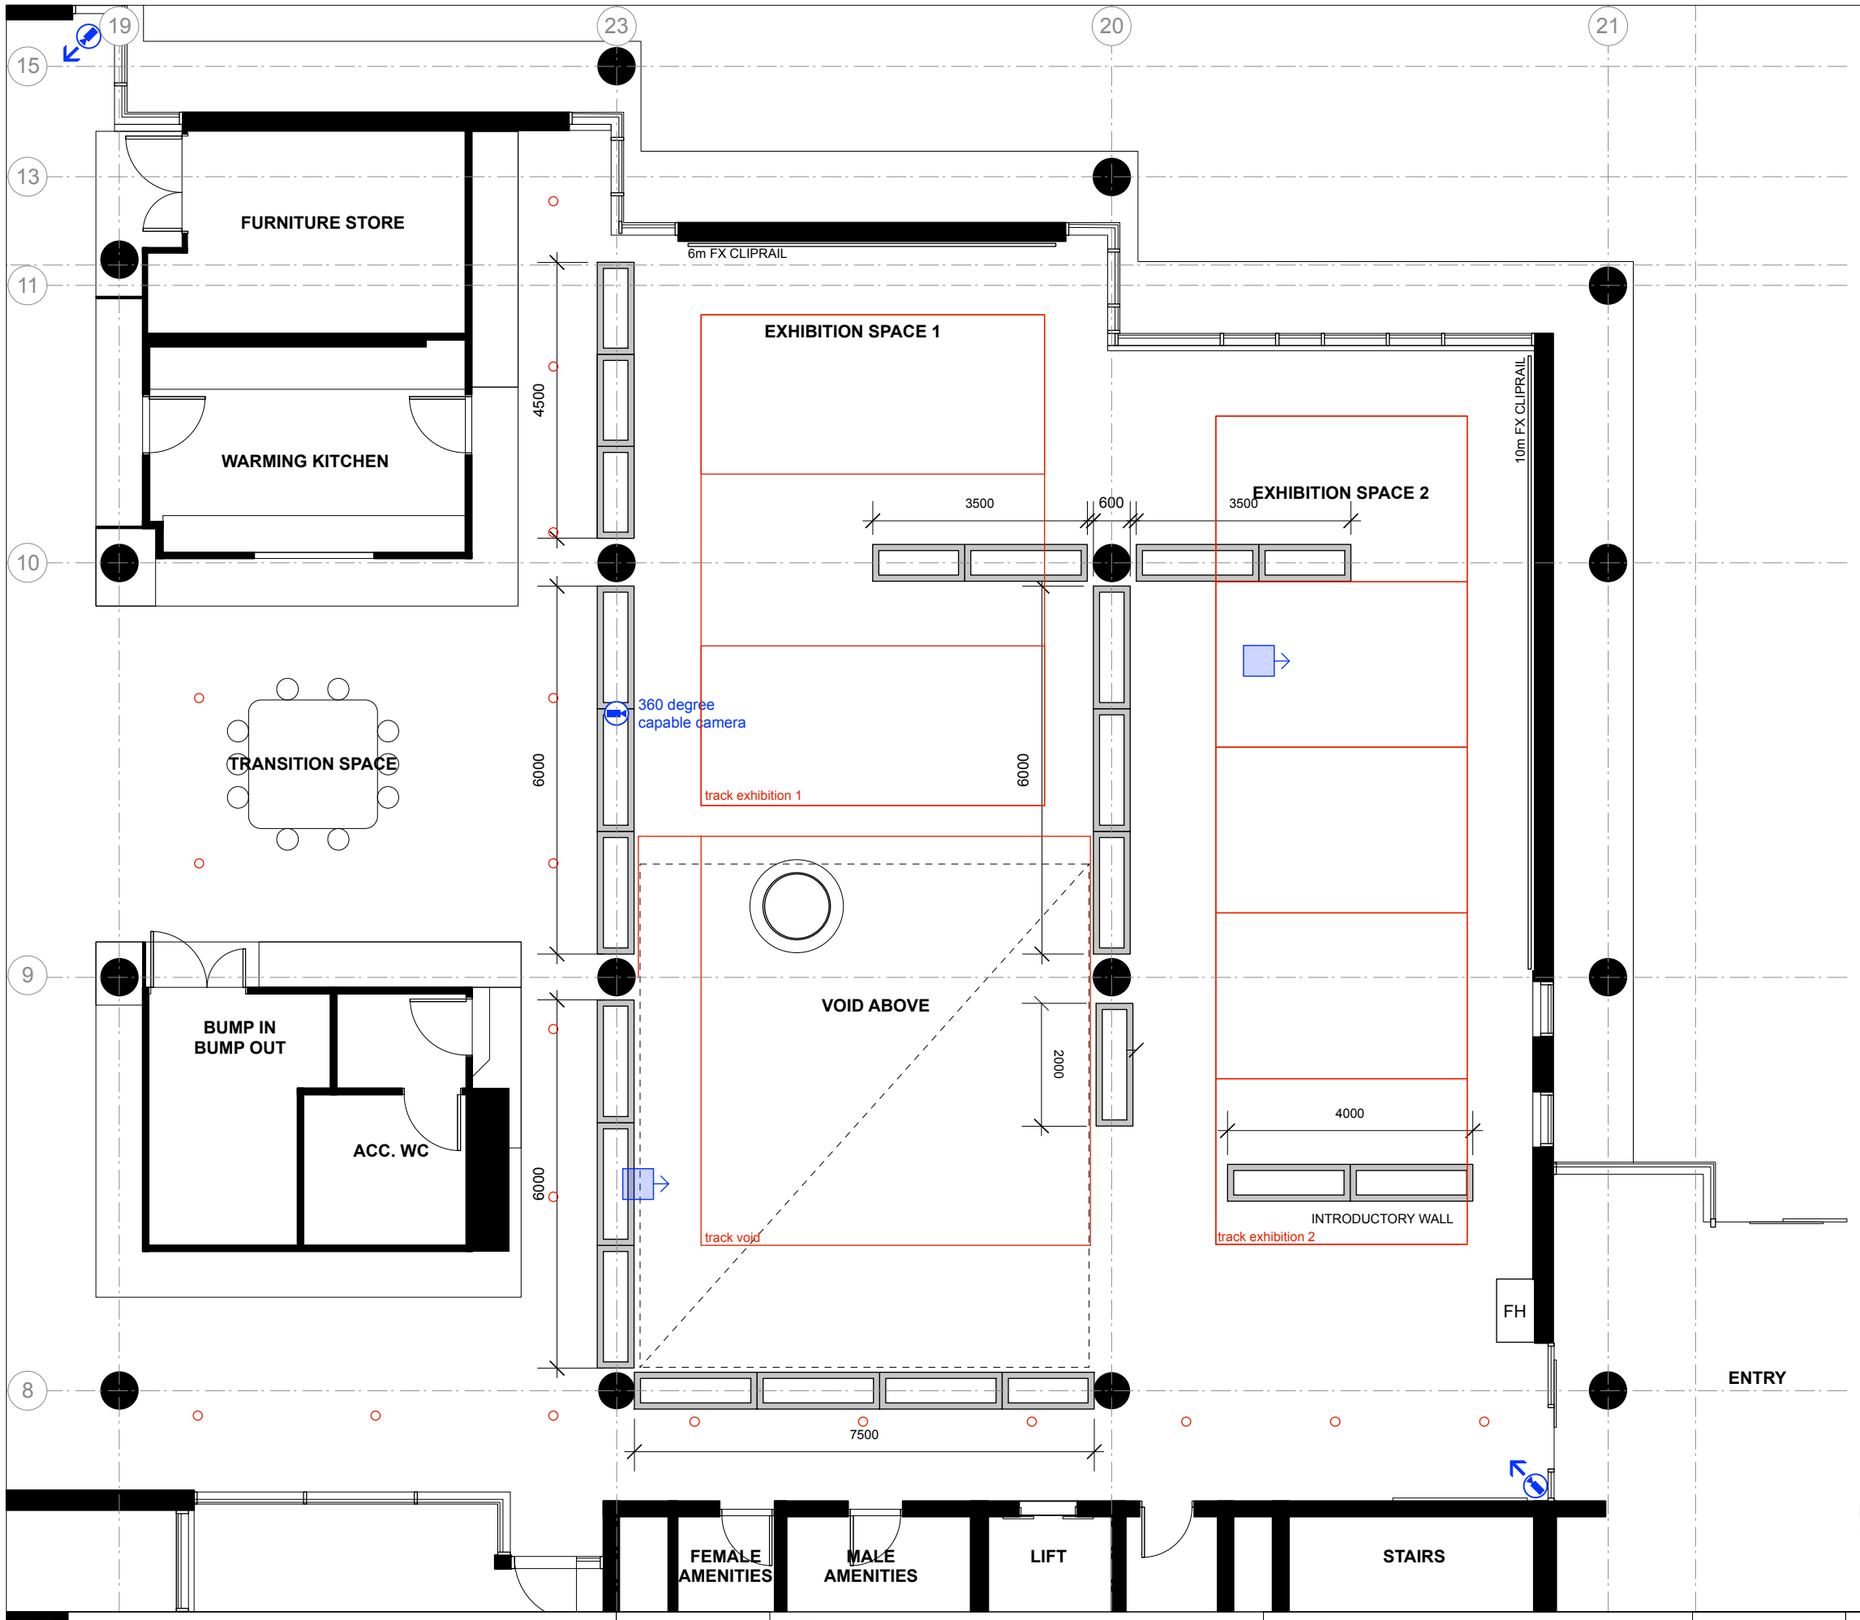

Exhibition Space 1 & 2
230sqm Internal Area
16m Cliprail Hanging
66.6m Internal Wall
5.5m External Intro Wall
88.1m Total Running Meterage

Furniture Legend

C — Chair
Quantity: 2

D — Desk
Quantity: 2
Size: 1800L x 900W

S — Seat
Quantity: 2
Size: 1785L x 800W

PS — Pedestal Showcase
Quantity: 4
Size: 1000L x 500W x 1000H plus acrylic box

TS — Table Showcase
Quantity: 2
Size: 1800L x 900W x 800H plus acrylic top

Mobile Display Wall
Quantity: 21
Size: 2000L x 600W x 2400H plus integrated Cliprail hanging

Mobile Display Wall
Quantity: 6
Size: 1500L x 600W x 2400H plus integrated Cliprail hanging

Projector
Quantity: 2

CCTV Camera
Quantity: 2

Fixed Ceiling Lights

Track with Adustable Spotlights
60 light fittings

0 1M 2M 4M 6M 8M

3 - D Projects
PO Box 421 Mosman NSW 2088 ABN 92 489 889 464 NSW ARB 6552
tel (02) 9968 2289 mobile 0417 494 681 email info@3dprojects.com.au

This drawing is copyright and may not be reproduced without consent. Do not scale off drawings. Use figured dimensions only. All dimensions and existing conditions to be verified on site before construction. Discrepancies should be bought to the attention of 3D Projects prior to construction.

PROJECT
Garden Gallery- Royal Botanic Gardens
The Brown Building
Mrs Macquaries Road, Sydney, NSW 2000

REVISION

DATE	02/04/2024
SCALE	1:100
DWG SIZE	A3
DRAWN	CC
CHECKED	CC

DRAWING
LAYOUT 4 - SINGLE GALLERY

DWG NO.
4

REV.
e